

Work Order ID 134120

Thursday, July 02, 2015 1:26:49 PM

Ship JULY 6

\*134120\*

RUSH

Page 1

Item ID: D3955-7

Accept

\*N900040100\*

Setup Start

\*NS1\*

Revision ID:

Item Name: Plate

Stop

\*NS2\*

Start Date: 7/2/2015

Start Qty: 24.00

\*24\*

Cust Item ID:

Required Date: 7/2/2015

Req'd Qty: 24.00

\*24\*

Customer:

Reference:

Approvals:

Process Plan: MLS

Date: JUL 02 2015

Tooling:

Date:

Run

Start

\*NR1\*

QC:

Date:

SPC (Y/N):

Date:

Stop

\*NR2\*

Sequence ID/  
Work Center ID

Operation  
Description

Set Up/  
Run Hours

Tool ID

Tool #

Plan  
Code

Accept  
Qty

Reject  
Qty

Reject  
Number

Insp.  
Stamp

Draw Nbr

Revision Nbr

D3955

A

100

0.00

\*100\*

Waterjet

Memo

0.00

FLOW CNC Waterjet

1-Cut as per Dwg D3955

Dwg Rev: A

Prog Rev: A

2-Deburr if necessary

(24)

06/15/07/02

110

QC2- Inspect parts off machine FAI/FAIB

0.00

\*110\*

QC

Memo

0.00

Quality Control

(24)

06/15/07/02

DQA: \_\_\_\_\_ Date: \_\_\_\_\_



## WORK ORDER NON-CONFORMANCE / UPDATE

QA Closed: \_\_\_\_\_ Date: \_\_\_\_\_

Work Order update only ☐

|                                                              |                                                |   |                                                            |   |                                               |  |                       |                                                 |  |
|--------------------------------------------------------------|------------------------------------------------|---|------------------------------------------------------------|---|-----------------------------------------------|--|-----------------------|-------------------------------------------------|--|
| Work Order: _____<br><br>Part No. _____<br><br>NCR No. _____ |                                                | <b>DISPOSITION</b><br><br>Rework <input type="checkbox"/><br>Scrap <input type="checkbox"/><br>Use-as-is <input type="checkbox"/><br>Suspected Unapproved <input type="checkbox"/> |                                                            | <b>AGAINST DEPARTMENT/PROCESS</b><br><br><div style="display: flex; justify-content: space-between;"> <div>           Skid-tube <input type="checkbox"/><br/>           Machining <input type="checkbox"/><br/>           Thermoforming <input type="checkbox"/><br/>           Large Fab <input type="checkbox"/> </div> <div>           Cross tube <input type="checkbox"/><br/>           Small Fab <input type="checkbox"/><br/>           Finishing <input type="checkbox"/><br/>           Composite <input type="checkbox"/> </div> <div>           Water Jet <input type="checkbox"/><br/>           Prod. Eng. Coord. <input type="checkbox"/><br/>           Rec/Store/Packaging <input type="checkbox"/><br/>           Supplier <input type="checkbox"/> </div> <div>           Engineering <input type="checkbox"/><br/>           Quality <input type="checkbox"/><br/>           Other <input type="checkbox"/> </div> </div> |                                               |  |                       |                                                 |  |
| Date :                                                       |                                                | Step #:   |                                                            | QTY Effective :   |                                               |  | MRB (QSI042) Approval |                                                 |  |
| Description Work Order Deviation                             |                                                |   |                                                            | Disposition   |                                               |  |                       | Completed By                                    |  |
|                                                              |                                                |   |                                                            |   |                                               |  |                       | Lead hand / Supervisor<br>Approval Verification |  |
|                                                              |                                                |   |                                                            |   |                                               |  |                       | QC / QA Coordinator<br>Approval                 |  |
|                                                              |                                                |   |                                                            |   |                                               |  |                       |                                                 |  |
| <b>Root Cause</b>                                            |                                                | <b>FAULT CATEGORY</b>   |                                                            |   |                                               |  |                       |                                                 |  |
| Environment <input type="checkbox"/>                         | No Re-verification <input type="checkbox"/>    | Pressure/Forced <input type="checkbox"/>   | Temperature/Cure <input type="checkbox"/>                  | Power Loss/Surge <input type="checkbox"/>   | Positioned Wrong <input type="checkbox"/>     |  |                       |                                                 |  |
| Design <input type="checkbox"/>                              | Operator <input type="checkbox"/>              | Bending <input type="checkbox"/>   | Set-up <input type="checkbox"/>                            | Folio/Program <input type="checkbox"/>   | Outside Dimensions <input type="checkbox"/>   |  |                       |                                                 |  |
| Doc/Data <input type="checkbox"/>                            | Offset/Setup <input type="checkbox"/>          | Centre Not Concentric <input type="checkbox"/>   | BOM/Route <input type="checkbox"/>                         | Grain <input type="checkbox"/>   | Over/Under tolerance <input type="checkbox"/> |  |                       |                                                 |  |
| Equip/Tooling <input type="checkbox"/>                       | Supplier <input type="checkbox"/>              | Cracks <input type="checkbox"/>   | Broken/Damage/Defect <input type="checkbox"/>              | Weld <input type="checkbox"/>   | Part Incorrect <input type="checkbox"/>       |  |                       |                                                 |  |
| Handling/Pre <input type="checkbox"/>                        | Training <input type="checkbox"/>              | Crimp/Kink/Ripple/Wave <input type="checkbox"/>   | Inspection Incomplete/Unqualified <input type="checkbox"/> | Wrong Stock Pulled <input type="checkbox"/>   | Part Lost/Missing <input type="checkbox"/>    |  |                       |                                                 |  |
| Material <input type="checkbox"/>                            | Use for Testing <input type="checkbox"/>       | Cuffs <input type="checkbox"/>   | Contamination <input type="checkbox"/>                     | Out of Sequence <input type="checkbox"/>   | Part Moved <input type="checkbox"/>           |  |                       |                                                 |  |
| Internal Transport <input type="checkbox"/>                  | Poor Information <input type="checkbox"/>      | Crushing <input type="checkbox"/>   | Countersink <input type="checkbox"/>                       | Off-set <input type="checkbox"/>   | Drawing <input type="checkbox"/>              |  |                       |                                                 |  |
| Tribal Knowledge <input type="checkbox"/>                    | Rushing <input type="checkbox"/>               | Heat Treat <input type="checkbox"/>   | Cut Too Short <input type="checkbox"/>                     | Mislabeled <input type="checkbox"/>   | Finish <input type="checkbox"/>               |  |                       |                                                 |  |
| LOA <input type="checkbox"/>                                 | Product Improvement <input type="checkbox"/>   | Wave/Twist in Tube <input type="checkbox"/>   | Instructions Incomplete/Unclear <input type="checkbox"/>   | Fit/Function <input type="checkbox"/>   | Misread <input type="checkbox"/>              |  |                       |                                                 |  |
| Substation <input type="checkbox"/>                          | Process Improvement <input type="checkbox"/>   | Marks/Chatter <input type="checkbox"/>   | Drill Holes <input type="checkbox"/>                       | Misaligned/off center <input type="checkbox"/>   | Turning Sequence <input type="checkbox"/>     |  |                       |                                                 |  |
| Past Expiry Date <input type="checkbox"/>                    | Manufacturing Process <input type="checkbox"/> | OTHER : _____   |                                                            |   |                                               |  |                       |                                                 |  |
| Misidentified <input type="checkbox"/>                       | Past Due <input type="checkbox"/>              |   |                                                            |   |                                               |  |                       |                                                 |  |

# Work Order ID 134120

Thursday, July 02, 2015 1:26:49 PM

**\*134120\***

Page 2

Item ID: D3955-7 Accept **\*N900040100\*** Setup Start **\*NS1\***  
 Revision ID: Stop **\*NS2\***  
 Item Name: Plate  
 Start Date: 7/2/2015 Start Qty: 24.00 **\*24\*** Cust Item ID:  
 Required Date: 7/2/2015 Req'd Qty: 24.00 **\*24\*** Customer:  
 Reference:

Approvals: Process Plan: \_\_\_\_\_ Date: \_\_\_\_\_ Tooling: \_\_\_\_\_ Date: \_\_\_\_\_ Run Start **\*NR1\***  
 QC: \_\_\_\_\_ Date: \_\_\_\_\_ SPC (Y/N): \_\_\_\_\_ Date: \_\_\_\_\_ Stop **\*NR2\***

| Sequence ID/<br>Work Center ID                | Operation<br>Description                                      | Set Up/<br>Run Hours | Tool ID | Tool # | Plan<br>Code | Accept<br>Qty | Reject<br>Qty              | Reject<br>Number | Insp.<br>Stamp                   |
|-----------------------------------------------|---------------------------------------------------------------|----------------------|---------|--------|--------------|---------------|----------------------------|------------------|----------------------------------|
| 120<br><b>*120*</b><br>QC<br>Quality Control  | QC8- Inspect parts - second check<br><br>Memo                 | 0.00<br><br>0.00     |         |        |              | <u>(24)</u>   |                            |                  | DAS<br>38<br>9-89<br>JUL 03 2015 |
| 130<br><b>*130*</b><br>Packaging<br>Packaging | Identify as per dwg & Stock Location <u>51071</u><br><br>Memo | 0.00<br><br>0.00     |         |        |              | <u>24</u>     | <u>DAS<br/>27<br/>9-89</u> |                  | JUL 06 2015                      |
| 140<br><b>*140*</b><br>QC<br>Quality Control  | QC21- Final Inspection - Work Order Release<br><br>Memo       | 0.00<br><br>0.00     |         |        |              | <u>ML5</u>    |                            |                  | JUL 07 2015                      |

ML5 JUL 06 2015

DQA: \_\_\_\_\_ Date: \_\_\_\_\_



## WORK ORDER NON-CONFORMANCE / UPDATE

QA Closed: \_\_\_\_\_ Date: \_\_\_\_\_

Work Order update only ☐

|   |   
|---|---|---|---|---|---|---------|----------------------------------------------|--|--|------------------------------------|-------------------------------------|------------------------------------|--------------------------------------|------------------------------------|------------------------------------|--------------------------------------------|----------------------------------|----------------------------------------|------------------------------------|----------------------------------------------|--------------------------------|------------------------------------|------------------------------------|-----------------------------------|--|
| Work Order: _____<br><br>Part No. _____<br><br>NCR No. _____   |   | <b>DISPOSITION</b><br><br>Rework <input type="checkbox"/><br>Scrap <input type="checkbox"/><br>Use-as-is <input type="checkbox"/><br>Suspected Unapproved <input type="checkbox"/>   |   | <b>AGAINST DEPARTMENT/PROCESS</b><br><br><table style="width: 100%; border: none;"> <tr> <td style="border: none;">Skid-tube <input type="checkbox"/></td> <td style="border: none;">Cross tube <input type="checkbox"/></td> <td style="border: none;">Water Jet <input type="checkbox"/></td> <td style="border: none;">Engineering <input type="checkbox"/></td> </tr> <tr> <td style="border: none;">Machining <input type="checkbox"/></td> <td style="border: none;">Small Fab <input type="checkbox"/></td> <td style="border: none;">Prod. Eng. Coord. <input type="checkbox"/></td> <td style="border: none;">Quality <input type="checkbox"/></td> </tr> <tr> <td style="border: none;">Thermoforming <input type="checkbox"/></td> <td style="border: none;">Finishing <input type="checkbox"/></td> <td style="border: none;">Rec/Store/Packaging <input type="checkbox"/></td> <td style="border: none;">Other <input type="checkbox"/></td> </tr> <tr> <td style="border: none;">Large Fab <input type="checkbox"/></td> <td style="border: none;">Composite <input type="checkbox"/></td> <td style="border: none;">Supplier <input type="checkbox"/></td> <td></td> </tr> </table> |   |         |                                              |  |  | Skid-tube <input type="checkbox"/> | Cross tube <input type="checkbox"/> | Water Jet <input type="checkbox"/> | Engineering <input type="checkbox"/> | Machining <input type="checkbox"/> | Small Fab <input type="checkbox"/> | Prod. Eng. Coord. <input type="checkbox"/> | Quality <input type="checkbox"/> | Thermoforming <input type="checkbox"/> | Finishing <input type="checkbox"/> | Rec/Store/Packaging <input type="checkbox"/> | Other <input type="checkbox"/> | Large Fab <input type="checkbox"/> | Composite <input type="checkbox"/> | Supplier <input type="checkbox"/> |  |
| Skid-tube <input type="checkbox"/>   | Cross tube <input type="checkbox"/>   | Water Jet <input type="checkbox"/>   | Engineering <input type="checkbox"/>   |   |   
| Machining <input type="checkbox"/>   | Small Fab <input type="checkbox"/>   | Prod. Eng. Coord. <input type="checkbox"/>   | Quality <input type="checkbox"/>   |   |   
| Thermoforming <input type="checkbox"/>   | Finishing <input type="checkbox"/>   | Rec/Store/Packaging <input type="checkbox"/>   | Other <input type="checkbox"/>   |   |   
| Large Fab <input type="checkbox"/>   | Composite <input type="checkbox"/>   | Supplier <input type="checkbox"/>   |   |   
| Date :   |   | Step #:   |   | QTY Effective :   |   |         | MRB (QS1042) Approval                        |  |  |                                    |                                     |                                    |                                      |                                    |                                    |                                            |                                  |                                        |                                    |                                              |                                |                                    |                                    |                                   |  |
| Description Work Order Deviation   |   |   |   | Disposition   |   |         | Completed By                                 |  |  |                                    |                                     |                                    |                                      |                                    |                                    |                                            |                                  |                                        |                                    |                                              |                                |                                    |                                    |                                   |  |
|   |   |   |   |   |   |         | Lead hand / Supervisor Approval Verification |  |  |                                    |                                     |                                    |                                      |                                    |                                    |                                            |                                  |                                        |                                    |                                              |                                |                                    |                                    |                                   |  |
|   |   |   |   |   |   |         | QC / QA Coordinator Approval                 |  |  |                                    |                                     |                                    |                                      |                                    |                                    |                                            |                                  |                                        |                                    |                                              |                                |                                    |                                    |                                   |  |
|   |   
| Root Cause   |   | FAULT CATEGORY   |   |   
| Environment <input type="checkbox"/><br>Design <input type="checkbox"/><br>Doc/Data <input type="checkbox"/><br>Equip/Tooling <input type="checkbox"/><br>Handling/Pre <input type="checkbox"/><br>Material <input type="checkbox"/><br>Internal Transport <input type="checkbox"/><br>Tribal Knowledge <input type="checkbox"/><br>LOA <input type="checkbox"/><br>Substation <input type="checkbox"/><br>Past Expiry Date <input type="checkbox"/><br>Misidentified <input type="checkbox"/> | No Re-verification <input type="checkbox"/><br>Operator <input type="checkbox"/><br>Offset/Setup <input type="checkbox"/><br>Supplier <input type="checkbox"/><br>Training <input type="checkbox"/><br>Use for Testing <input type="checkbox"/><br>Poor Information <input type="checkbox"/><br>Rushing <input type="checkbox"/><br>Product Improvement <input type="checkbox"/><br>Process Improvement <input type="checkbox"/><br>Manufacturing Process <input type="checkbox"/><br>Past Due <input type="checkbox"/> | Pressure/Forced <input type="checkbox"/><br>Bending <input type="checkbox"/><br>Centre Not Concentric <input type="checkbox"/><br>Cracks <input type="checkbox"/><br>Crimp/Kink/Ripple/Wave <input type="checkbox"/><br>Cuffs <input type="checkbox"/><br>Crushing <input type="checkbox"/><br>Heat Treat <input type="checkbox"/><br>Wave/Twist in Tube <input type="checkbox"/><br>Marks/Chatter <input type="checkbox"/> | Temperature/Cure <input type="checkbox"/><br>Set-up <input type="checkbox"/><br>BOM/Route <input type="checkbox"/><br>Broken/Damage/Defect <input type="checkbox"/><br>Inspection Incomplete/Unqualified <input type="checkbox"/><br>Contamination <input type="checkbox"/><br>Countersink <input type="checkbox"/><br>Cut Too Short <input type="checkbox"/><br>Instructions Incomplete/Unclear <input type="checkbox"/><br>Drill Holes <input type="checkbox"/> | Power Loss/Surge <input type="checkbox"/><br>Folio/Program <input type="checkbox"/><br>Grain <input type="checkbox"/><br>Weld <input type="checkbox"/><br>Wrong Stock Pulled <input type="checkbox"/><br>Out of Sequence <input type="checkbox"/><br>Off-set <input type="checkbox"/><br>Misabeled <input type="checkbox"/><br>Fit/Function <input type="checkbox"/><br>Misaligned/off center <input type="checkbox"/>   | Positioned Wrong <input type="checkbox"/><br>Outside Dimensions <input type="checkbox"/><br>Over/Under tolerance <input type="checkbox"/><br>Part Incorrect <input type="checkbox"/><br>Part Lost/Missing <input type="checkbox"/><br>Part Moved <input type="checkbox"/><br>Drawing <input type="checkbox"/><br>Finish <input type="checkbox"/><br>Misread <input type="checkbox"/><br>Turning Sequence <input type="checkbox"/> | OTHER : |                                              |  |  |                                    |                                     |                                    |                                      |                                    |                                    |                                            |                                  |                                        |                                    |                                              |                                |                                    |                                    |                                   |  |

# Picklist Print

Thursday, July 02, 2015 1:26:53 PM

Page 1

Work Order ID: 134120

**\*134120\***

Parent Item: D3955-7

**\*D3955-7\***

Parent Item Name: Plate

Start Date: 7/2/2015

Required Date: 7/2/2015

Start Qty: 24.00

Required Qty: 24.00

Comments: IPP RevA: New issue DD verified by:EC

| Component Item ID/<br>Item Name | Replacement<br>Item ID | Mfg/<br>Purch | Bin<br>Item | Primary<br>Location | Last<br>Location | Route<br>Seq ID | Unit of<br>Measure | Qty on<br>Hand | Qty per Kit | Total<br>Qty | Qty<br>Issued | Date<br>Issued | Status |
|---------------------------------|------------------------|---------------|-------------|---------------------|------------------|-----------------|--------------------|----------------|-------------|--------------|---------------|----------------|--------|
|---------------------------------|------------------------|---------------|-------------|---------------------|------------------|-----------------|--------------------|----------------|-------------|--------------|---------------|----------------|--------|

M304S11GA

Purchased

No

sf

142.5257

9

**\*M304S11GA\***

304/316 0.125 Sheet

**\*\***

06/15/07/03

Location

Loc Qty

Loc Code

MAT020

142.5257

122521

40.034

M128254

56

M129545

36.575

M129972

9.9167

9.5

DQA: \_\_\_\_\_ Date: \_\_\_\_\_



## WORK ORDER NON-CONFORMANCE / UPDATE





QA Closed: \_\_\_\_\_ Date: \_\_\_\_\_

Work Order update only ☐

|   |   |   |   |   |   |
|---|---|---|---|---|---|
| Work Order: _____<br><br>Part No. _____<br><br>NCR No. _____   | <b>DISPOSITION</b><br><br>Rework <input type="checkbox"/><br>Scrap <input type="checkbox"/><br>Use-as-is <input type="checkbox"/><br>Suspected Unapproved <input type="checkbox"/>   | <b>AGAINST DEPARTMENT/PROCESS</b><br><br><div style="display: flex; justify-content: space-between;"> <div>           Skid-tube <input type="checkbox"/><br/>           Machining <input type="checkbox"/><br/>           Thermoforming <input type="checkbox"/><br/>           Large Fab <input type="checkbox"/> </div> <div>           Cross tube <input type="checkbox"/><br/>           Small Fab <input type="checkbox"/><br/>           Finishing <input type="checkbox"/><br/>           Composite <input type="checkbox"/> </div> <div>           Water Jet <input type="checkbox"/><br/>           Prod. Eng. Coord. <input type="checkbox"/><br/>           Rec/Store/Packaging <input type="checkbox"/><br/>           Supplier <input type="checkbox"/> </div> <div>           Engineering <input type="checkbox"/><br/>           Quality <input type="checkbox"/><br/>           Other <input type="checkbox"/> </div> </div> |   |   |   |
| Date : _____   | Step #: _____   | QTY Effective : _____   |   | MRB (QS1042) Approval   |   |
| Description Work Order Deviation   |   | Disposition   |   | Completed By   |   |
|   |   |   |   | Lead hand / Supervisor Approval Verification   |   |
|   |   |   |   | QC / QA Coordinator Approval   |   |
|   |   |   |   |   |   |
| Root Cause   |   | FAULT CATEGORY   |   |   |   |
| Environment <input type="checkbox"/><br>Design <input type="checkbox"/><br>Doc/Data <input type="checkbox"/><br>Equip/Tooling <input type="checkbox"/><br>Handling/Pre <input type="checkbox"/><br>Material <input type="checkbox"/><br>Internal Transport <input type="checkbox"/><br>Tribal Knowledge <input type="checkbox"/><br>LOA <input type="checkbox"/><br>Substation <input type="checkbox"/><br>Past Expiry Date <input type="checkbox"/><br>Misidentified <input type="checkbox"/> | No Re-verification <input type="checkbox"/><br>Operator <input type="checkbox"/><br>Offset/Setup <input type="checkbox"/><br>Supplier <input type="checkbox"/><br>Training <input type="checkbox"/><br>Use for Testing <input type="checkbox"/><br>Poor Information <input type="checkbox"/><br>Rushing <input type="checkbox"/><br>Product Improvement <input type="checkbox"/><br>Process Improvement <input type="checkbox"/><br>Manufacturing Process <input type="checkbox"/><br>Past Due <input type="checkbox"/> | Pressure/Forced <input type="checkbox"/><br>Bending <input type="checkbox"/><br>Centre Not Concentric <input type="checkbox"/><br>Cracks <input type="checkbox"/><br>Crimp/Kink/Ripple/Wave <input type="checkbox"/><br>Cuffs <input type="checkbox"/><br>Crushing <input type="checkbox"/><br>Heat Treat <input type="checkbox"/><br>Wave/Twist in Tube <input type="checkbox"/><br>Marks/Chatter <input type="checkbox"/>   | Temperature/Cure <input type="checkbox"/><br>Set-up <input type="checkbox"/><br>BOM/Route <input type="checkbox"/><br>Broken/Damage/Defect <input type="checkbox"/><br>Inspection Incomplete/Unqualified <input type="checkbox"/><br>Contamination <input type="checkbox"/><br>Countersink <input type="checkbox"/><br>Cut Too Short <input type="checkbox"/><br>Instructions Incomplete/Unclear <input type="checkbox"/><br>Drill Holes <input type="checkbox"/> | Power Loss/Surge <input type="checkbox"/><br>Folio/Program <input type="checkbox"/><br>Grain <input type="checkbox"/><br>Weld <input type="checkbox"/><br>Wrong Stock Pulled <input type="checkbox"/><br>Out of Sequence <input type="checkbox"/><br>Off-set <input type="checkbox"/><br>Misabeled <input type="checkbox"/><br>Fit/Function <input type="checkbox"/><br>Misaligned/off center <input type="checkbox"/> | Positioned Wrong <input type="checkbox"/><br>Outside Dimensions <input type="checkbox"/><br>Over/Under tolerance <input type="checkbox"/><br>Part Incorrect <input type="checkbox"/><br>Part Lost/Missing <input type="checkbox"/><br>Part Moved <input type="checkbox"/><br>Drawing <input type="checkbox"/><br>Finish <input type="checkbox"/><br>Misread <input type="checkbox"/><br>Turning Sequence <input type="checkbox"/> |
| OTHER : _____   |   |   |   |   |   |



| ITEM | QTY<br>-041 | P/N         | DESCRIPTION  |
|------|-------------|-------------|--------------|
| 1    | X           | D3955-041   | DOUBLER ASSY |
| 2    | 1           | D3955-1     | DOUBLER      |
| 3    | 1           | MS21086L3   | NUT PLATE    |
| 4    | 2           | MS20427M3-3 | RIVET        |

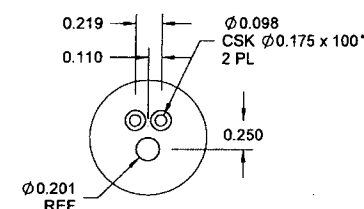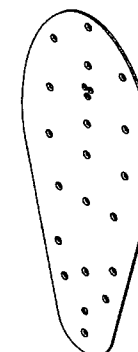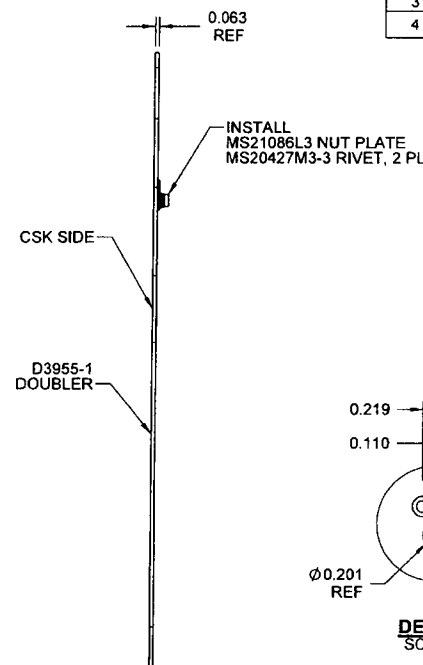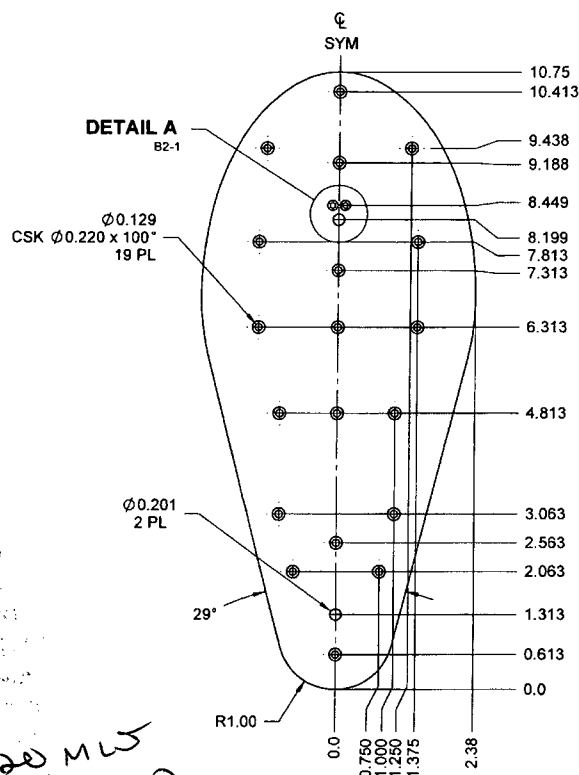

SHOP COPY  
RETURN TO  
ENGINEERING  
UNCONTROLLED  
SUBJECT TO A CHANGE  
WITHOUT NOTICE  
WORK ON  
NO. 134120 MWS  
15-07-02

### D3955-1 DOUBLER

### D3955-041 DOUBLER ASSEMBLY

RELEASED  
09/07/22 MWS

#### D3955-1 NOTES:

- 1) MATERIAL: 6061-T6 ALUMINUM, 0.063 THICK SHEET PER AMS-QQ-A-250/11 OR AMS 4025 OR AMS 4027 (REF. DART SPEC. M6061T6S.063)
- 2) FINISH: CHEMICAL CONVERSION COAT PER DART QSI 005 4.1
- 3) TOLERANCES: PER DART QSI 018 UNLESS OTHERWISE NOTED
- 4) UNITS: INCHES UNLESS OTHERWISE NOTED
- 5) BREAK SHARP EDGES: 0.005 TO 0.010 MAX
- 6) IDENTIFICATION: IDENTIFY WITH DART ASSEMBLY P/N "D3955-041" USING FINE POINT PERMANENT INK MARKER
- 7) WEIGHT: 0.25 lbs

| A NEW ISSUE |             | RF 09.07.21 |      |
|-------------|-------------|-------------|------|
| REV.        | DESCRIPTION | BY          | DATE |
| DESIGN      | DS          |             |      |
| DRAWN       | RF          |             |      |
| CHECKED     |             |             |      |
| MFG. APPR.  |             |             |      |
| DE APPR.    |             |             |      |
| DATE        | 09.07.21    |             |      |


**DART AEROSPACE LTD**  
HAWKESBURY, ONTARIO, CANADA

DRAWING NO. **D3955** REV. A  
SHEET 1 OF 5  
TITLE **SKIDTUBE TUNING KIT** SCALE NTS

COPYRIGHT © 2009 BY DART AEROSPACE LTD  
THIS DOCUMENT IS PRIVATE AND CONFIDENTIAL AND IS SUPPLIED ON THE EXPRESS CONDITION THAT IT IS  
NOT TO BE USED FOR ANY PURPOSE OR COPIED OR COMMUNICATED TO ANY OTHER PERSON WITHOUT  
WRITTEN PERMISSION FROM DART AEROSPACE LTD.



APPLY ANTI-SKID  
ON ONE SIDE ONLY

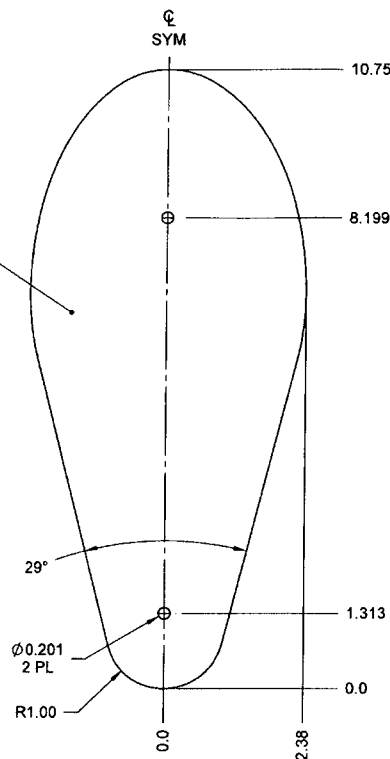


### D3955-3 COVER PLATE

#### NOTES:

- 1) MATERIAL: AISI 304/316 STAINLESS STEEL SHEET, 0.060 (16 GA) THICK (REF. DART SPEC. M304S16GA)
- 2) FINISH: BLACK ANTI-SKID PAINT PER DART QSI 005 4.4
- 3) TOLERANCES: PER DART QSI 018 UNLESS OTHERWISE NOTED
- 4) UNITS: INCHES UNLESS OTHERWISE NOTED
- 5) BREAK SHARP EDGES: 0.005 TO 0.010 MAX
- 6) IDENTIFICATION: IDENTIFY WITH DART P/N "D3955-3" USING FINE POINT PERMANENT INK MARKER
- 7) WEIGHT: 0.64 lbs

|            |          |   |              |
|------------|----------|---|--------------|
| DESIGN     | DS       | <b>DART AEROSPACE LTD</b><br>HAWKESBURY, ONTARIO, CANADA   |              |
| DRAWN      | RF       |   |              |
| CHECKED    |          | DRAWING NO.   | REV. A       |
| MFG. APPR. |          | D3955   | SHEET 2 OF 5 |
| APPROVED   |          | TITLE   | SCALE        |
| DE APPR.   |          | SKIDTUBE TUNING KIT   | NTS          |
| DATE       | 09.07.21 | COPYRIGHT © 2009 BY DART AEROSPACE LTD<br>THIS DOCUMENT IS PRIVATE AND CONFIDENTIAL AND IS SUPPLIED ON THE EXPRESS CONDITION THAT IT IS<br>NOT TO BE USED FOR ANY PURPOSE OR COPIED OR COMMUNICATED TO ANY OTHER PERSON WITHOUT<br>WRITTEN PERMISSION FROM DART AEROSPACE LTD. |              |

RELEASED  
09/07/21

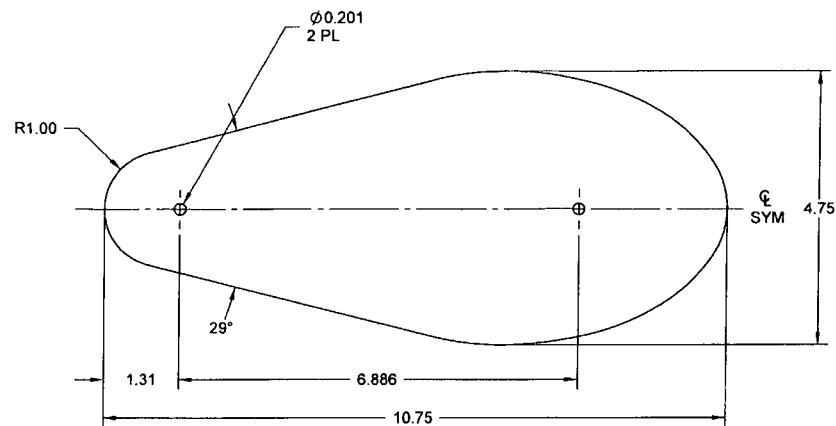

**D3955-X PLATE**


| General Table |        |        |              |
|---------------|--------|--------|--------------|
| P/N           | T (in) | T (GA) | WEIGHT (lbs) |
| D3955-5       | 0.060  | 16     | 0.64         |
| D3955-7       | 0.120  | 11     | 1.28         |


**NOTES:**

- 1) MATERIAL: AISI 304/316 STAINLESS STEEL SHEET, T (GA) THICK (REF. DART SPEC. M304STGA)
- 2) FINISH: NONE
- 3) TOLERANCES: PER DART QSI 018 UNLESS OTHERWISE NOTED
- 4) UNITS: INCHES UNLESS OTHERWISE NOTED
- 5) BREAK SHARP EDGES: 0.005 TO 0.010 MAX
- 6) IDENTIFICATION: IDENTIFY WITH DART P/N "D3955-X" USING FINE POINT PERMANENT INK MARKER
- 7) WEIGHT: SEE TABLE

**RELEASED**  
09/07/21

|            |          |   |              |
|------------|----------|---|--------------|
| DESIGN     | DS       | <b>DART AEROSPACE LTD</b>   |              |
| DRAWN      | RF       | HAWKESBURY, ONTARIO, CANADA   |              |
| CHECKED    |          | DRAWING NO.   | REV. A       |
| MFG. APPR. |          | <b>D3955</b>   | SHEET 3 OF 5 |
| APPROVED   |          | TITLE   | SCALE        |
| DE APPR.   |          | <b>SKIDTUBE TUNING KIT</b>   | NTS          |
| DATE       | 09.07.21 | <small>COPYRIGHT © 2009 BY DART AEROSPACE LTD<br/>THIS DOCUMENT IS PRIVATE AND CONFIDENTIAL AND IS SUPPLIED ON THE EXPRESS CONDITION THAT IT IS NOT TO BE USED FOR ANY PURPOSE OR COMMUNICATED TO ANY OTHER PERSON WITHOUT WRITTEN PERMISSION FROM DART AEROSPACE LTD.</small> |              |

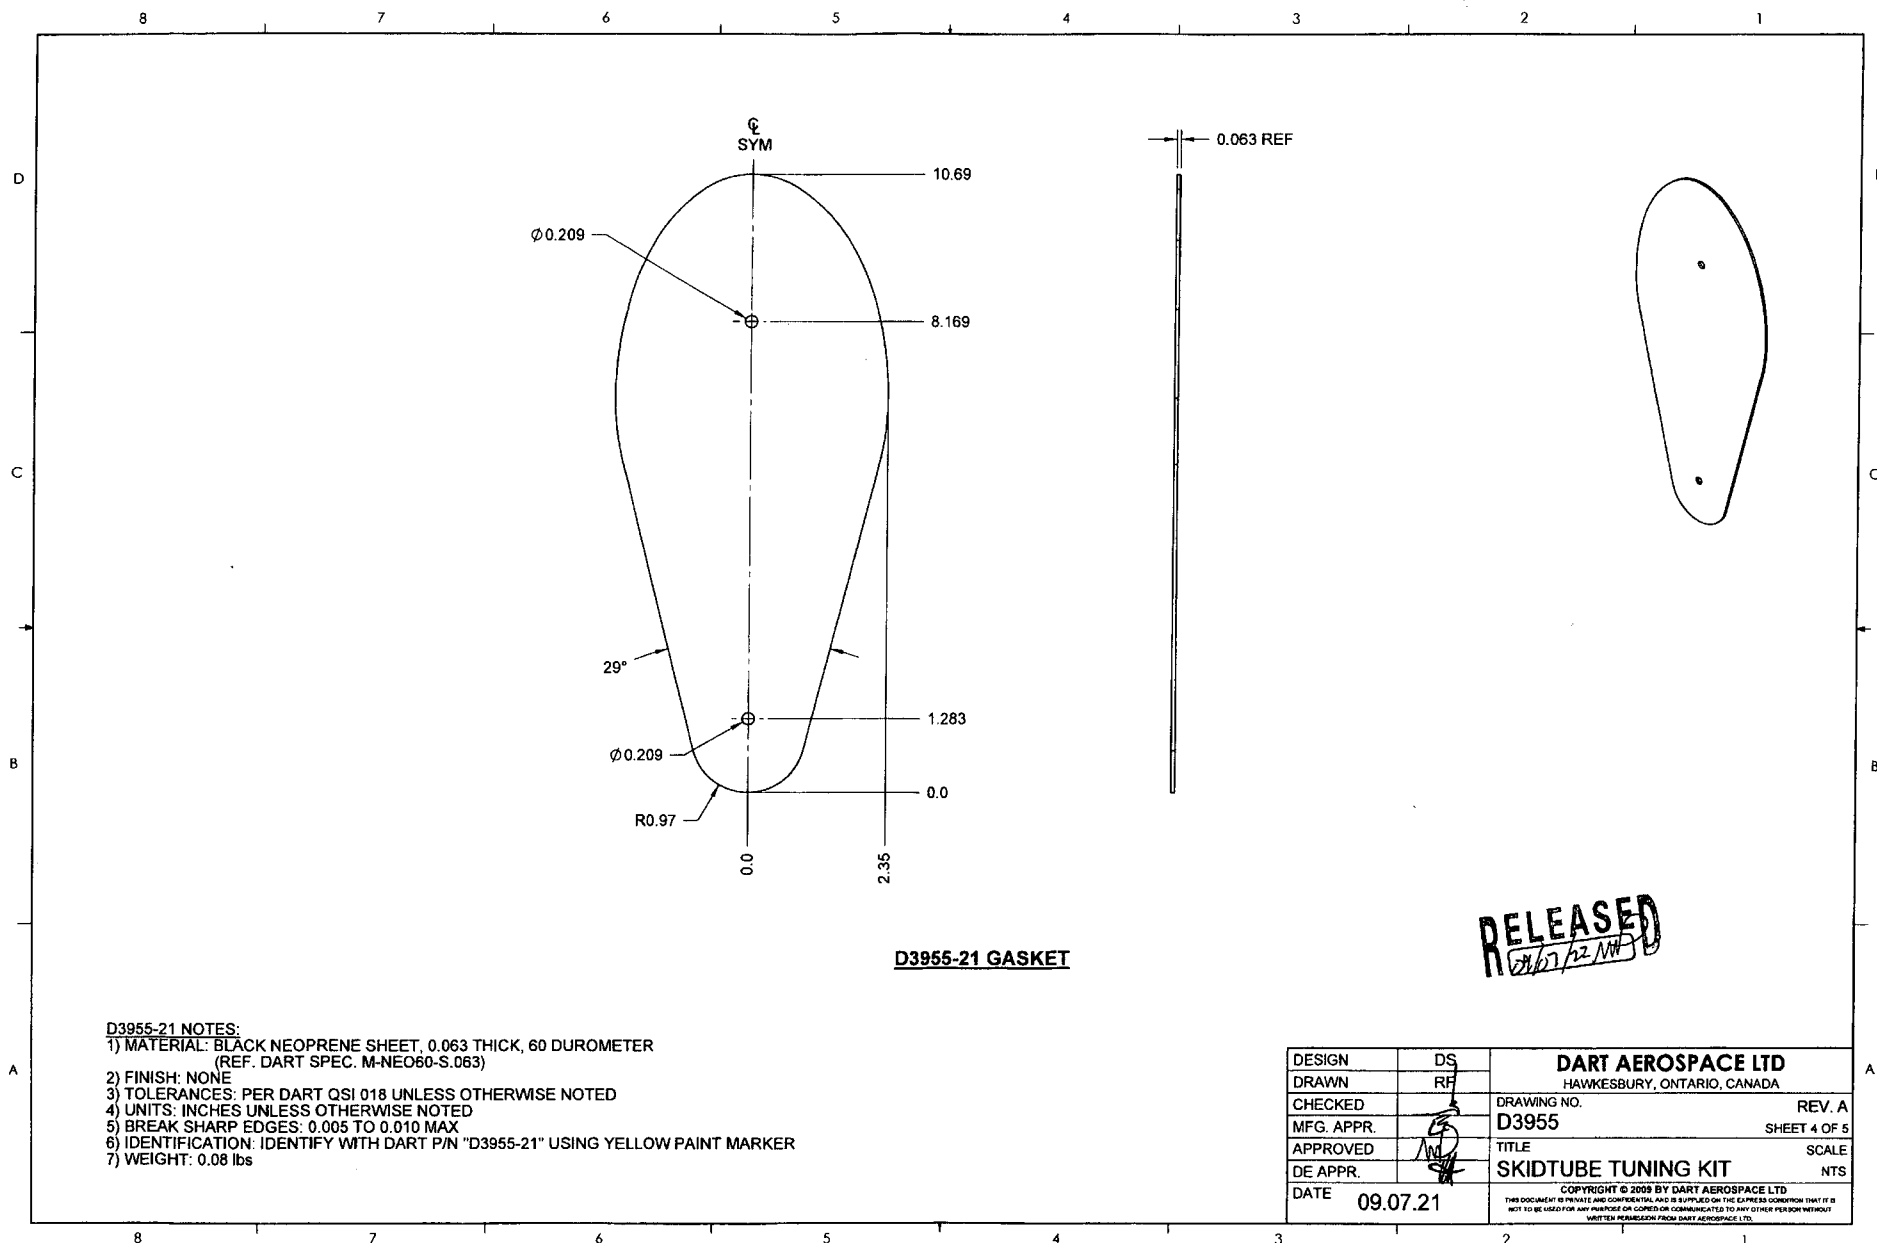

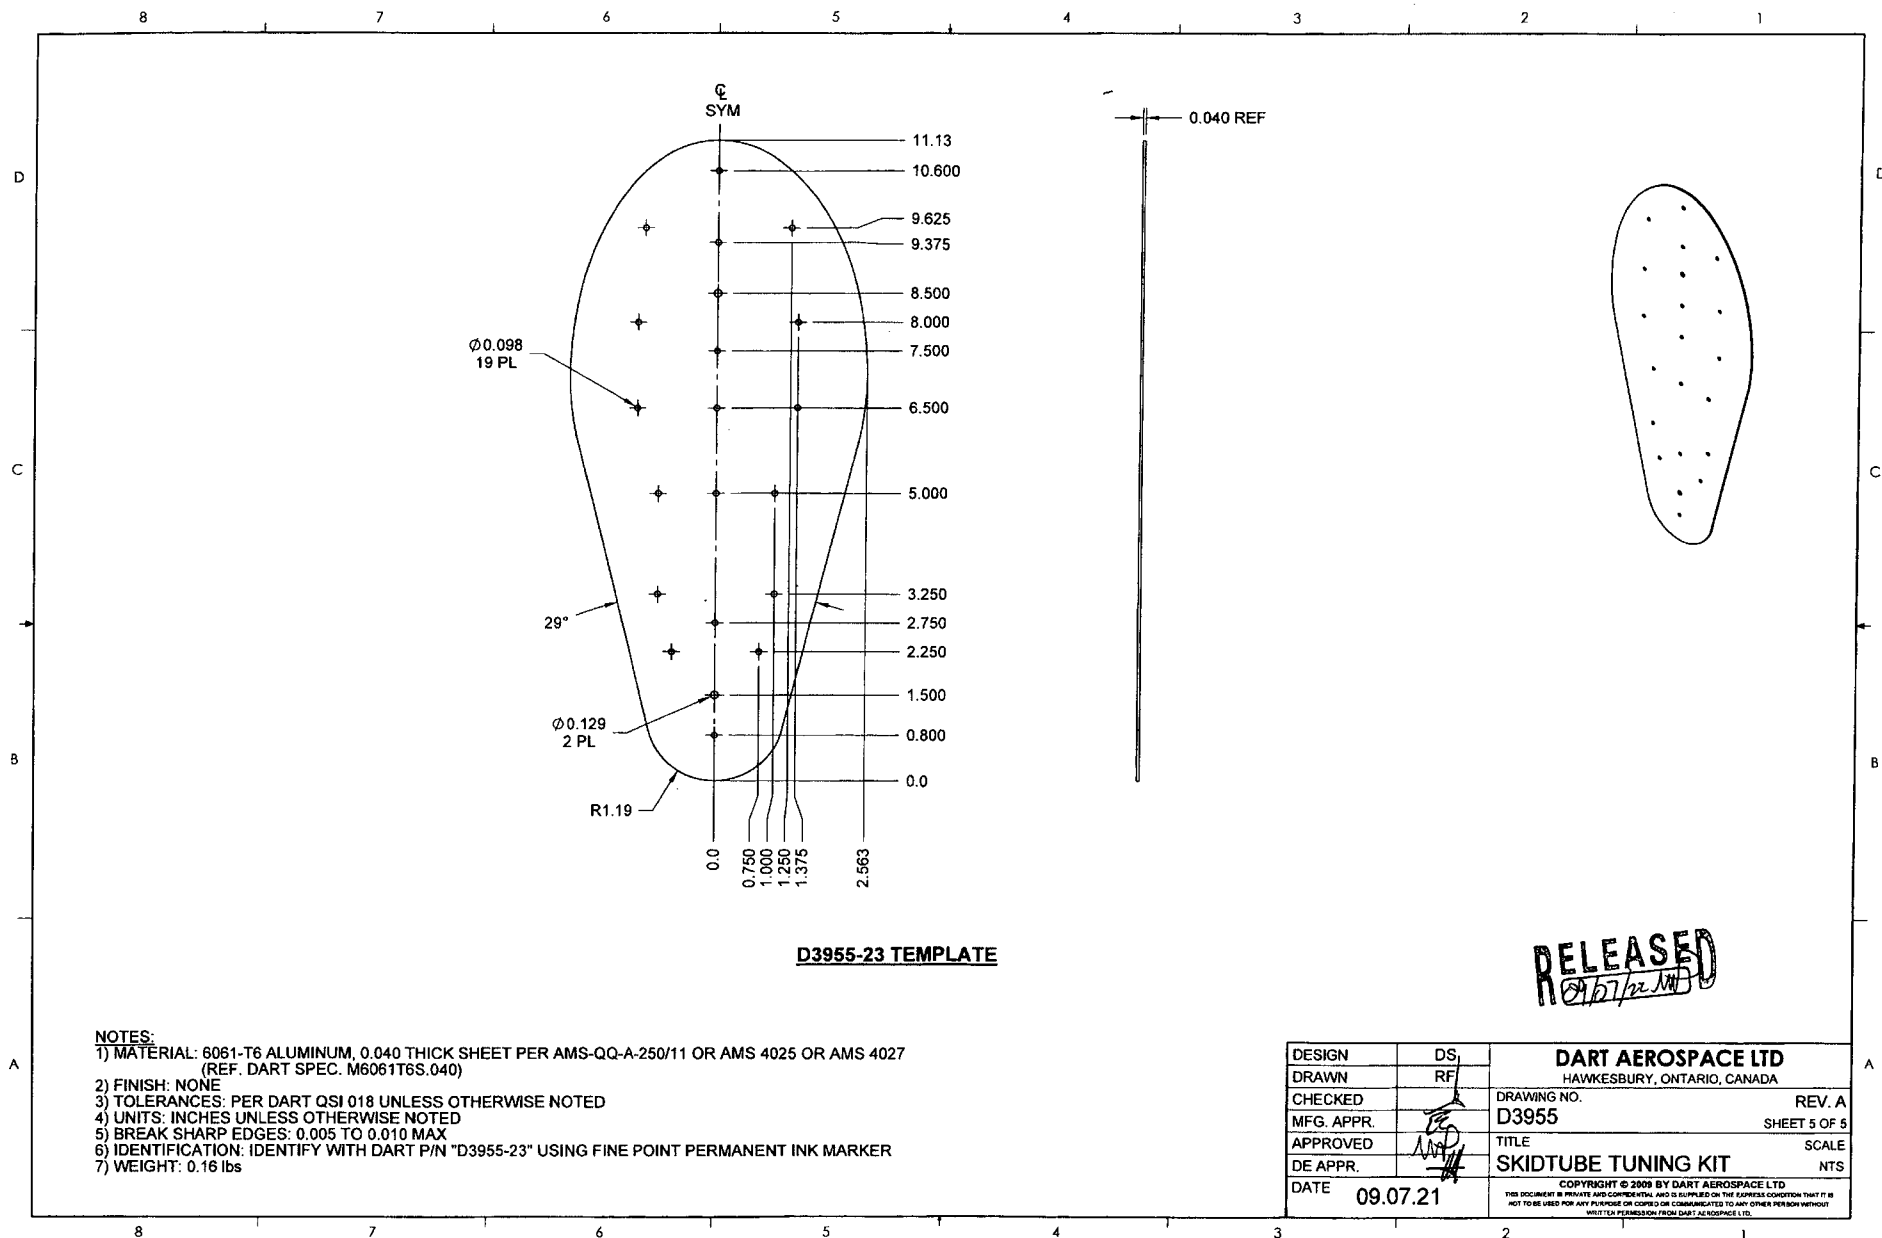

**RELEASED**  
 09/07/21